
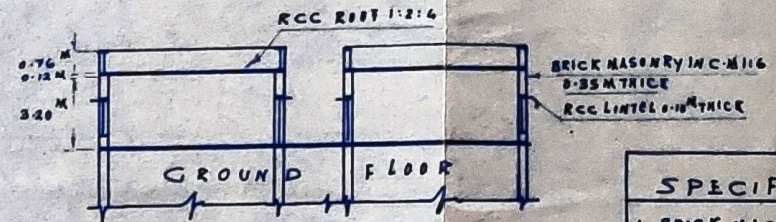


PLAN SHOWING THE PROPOSED FIRST FLOOR
BUILDING IN ADDITION TO THE GOVT. DEGREE
COLLEGE KADIRI, ANANTAPUR - DIST. A.P.

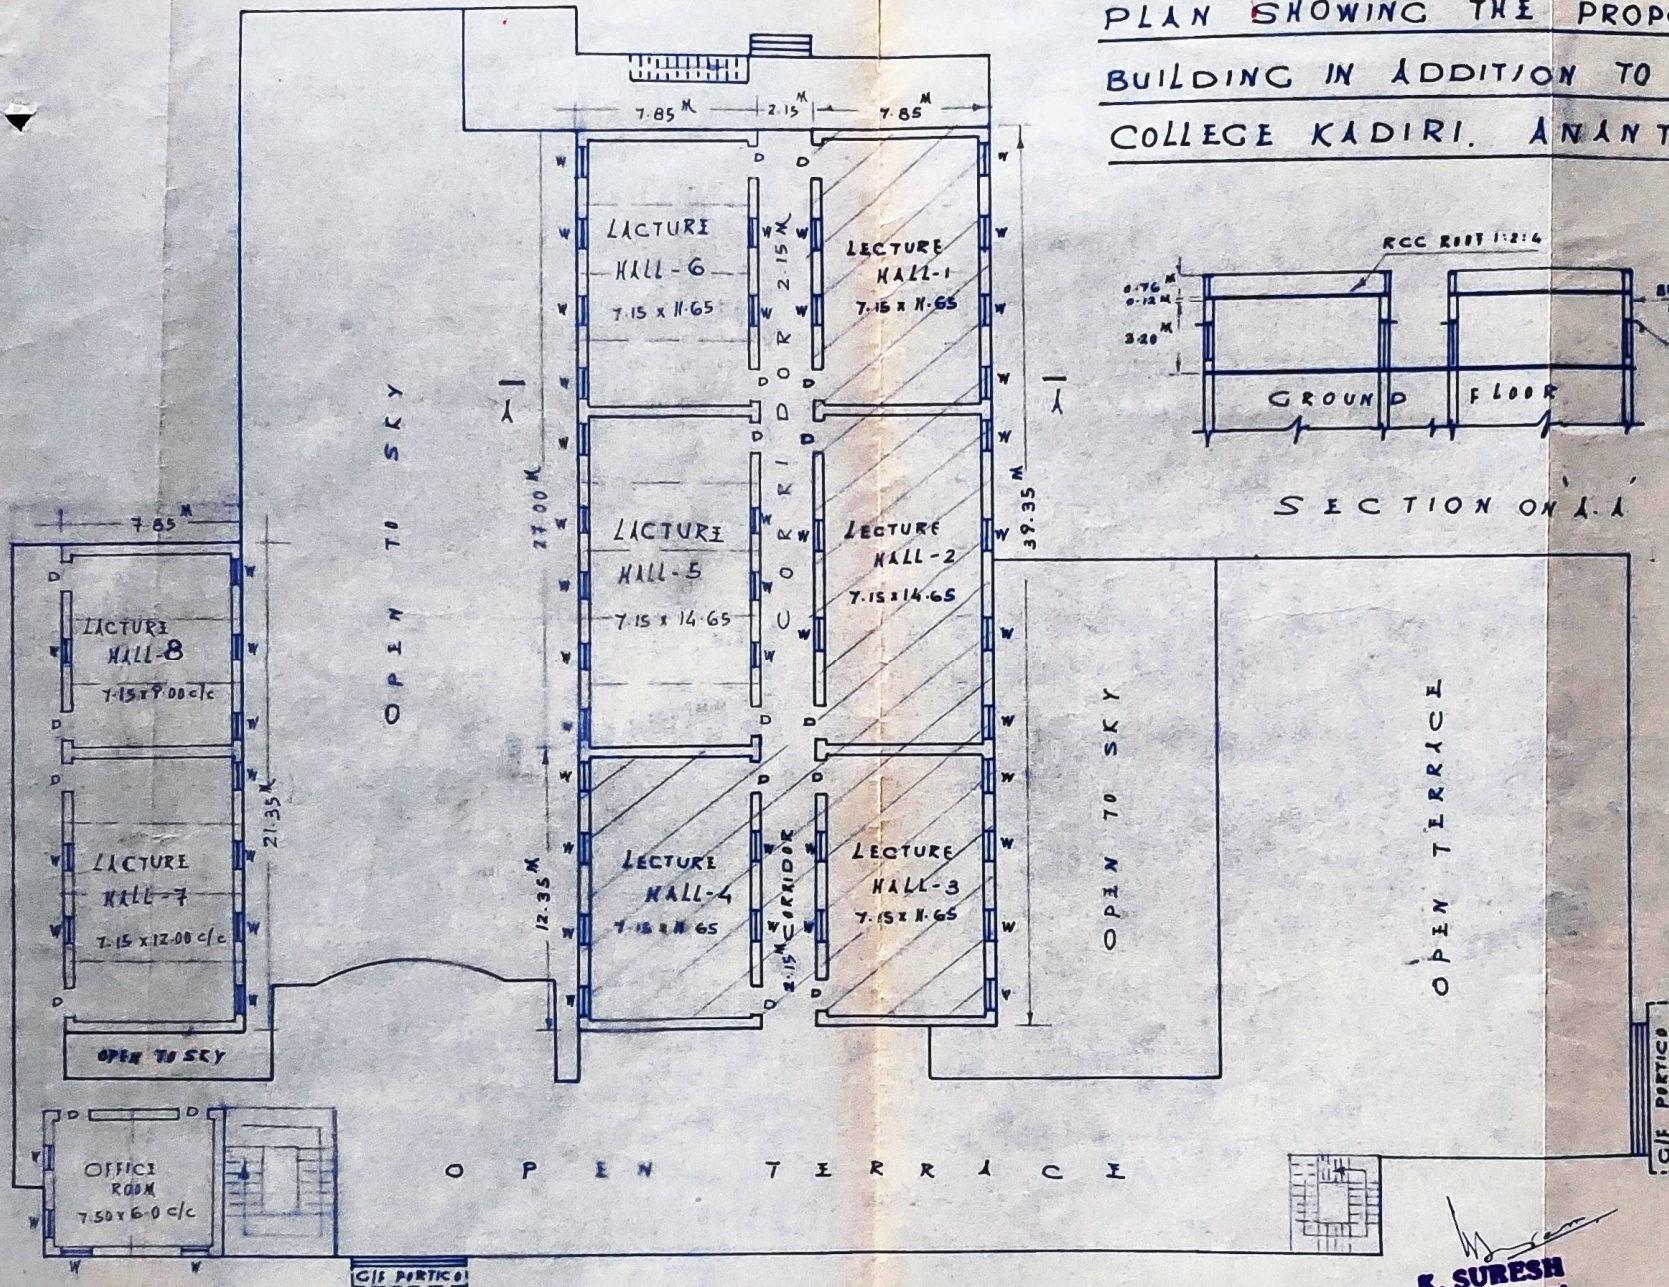

SECTION ON A-A

SPECIFICATION

1. BRICK MASONRY IN C.M 1:6 FOR SUPERSTRUCTURE.
2. R.C.C 1:2:4 FOR ROOF SLAB AND LINTELS 6-10MM.
3. PLASTERING IN C.M 1:6 20MM THICK.
4. R/c FLOORING (ROUGH GUDDAPAN SLAB)

REFERENCE

PLINTH AREA: ALL M²

EXISTING G/F: 2068.47
 PROPOSED: 379.54

SCHEDULES

DOOR: D 1-20 x 2-00M
 WINDOW: W 1-20 x 1-20M

PROP. FIRST FLOOR PLAN

K. SURESH
 Licensed Surveyor
 Kadiri Municipality